

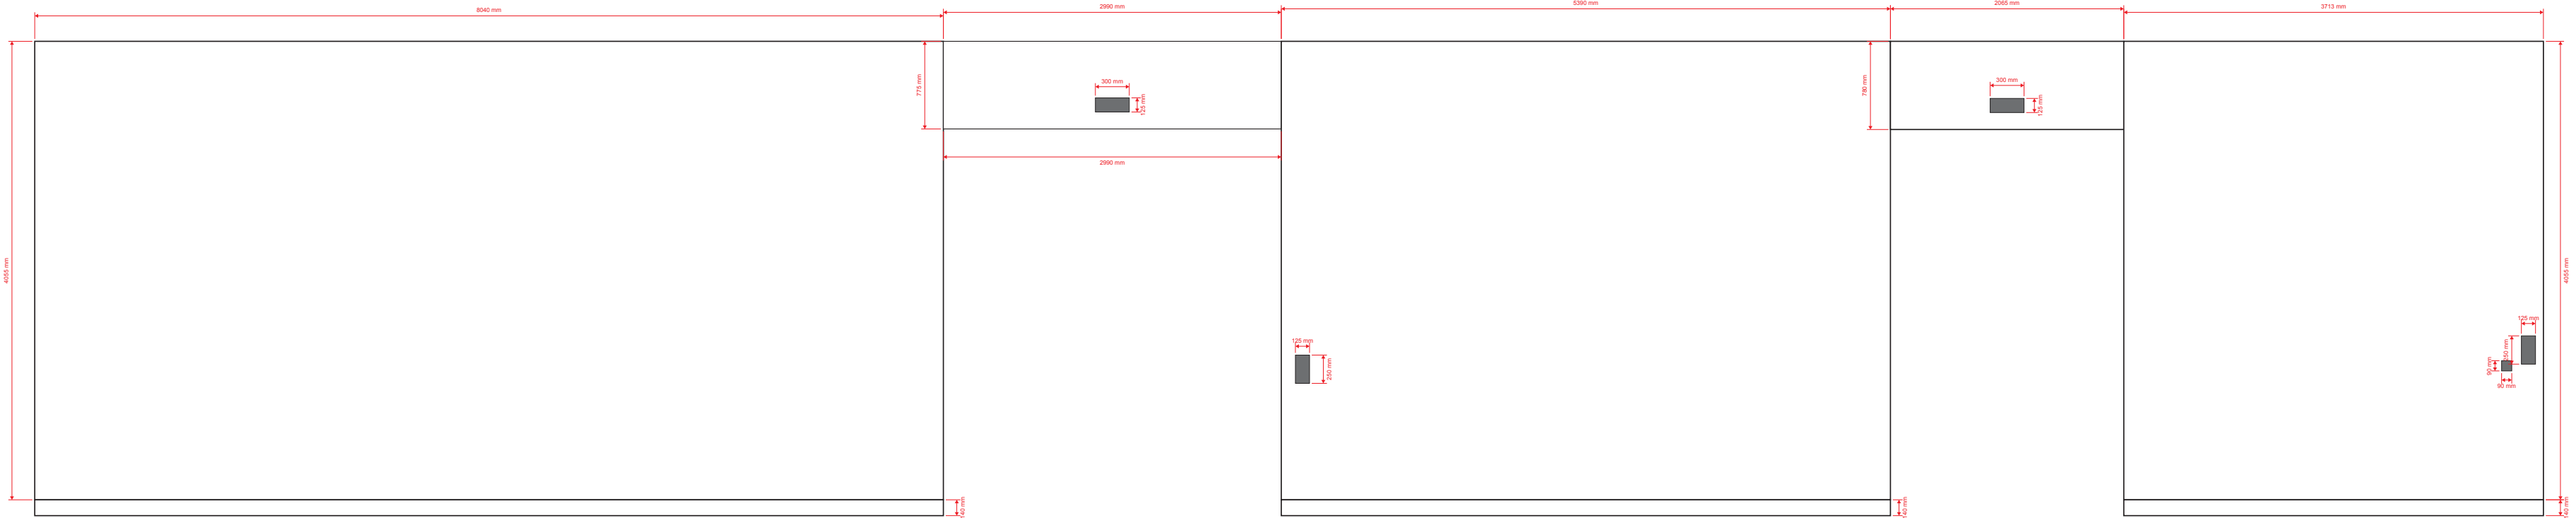


# Studios - 3rd Floor Atrium - Wall & Frame Set Out

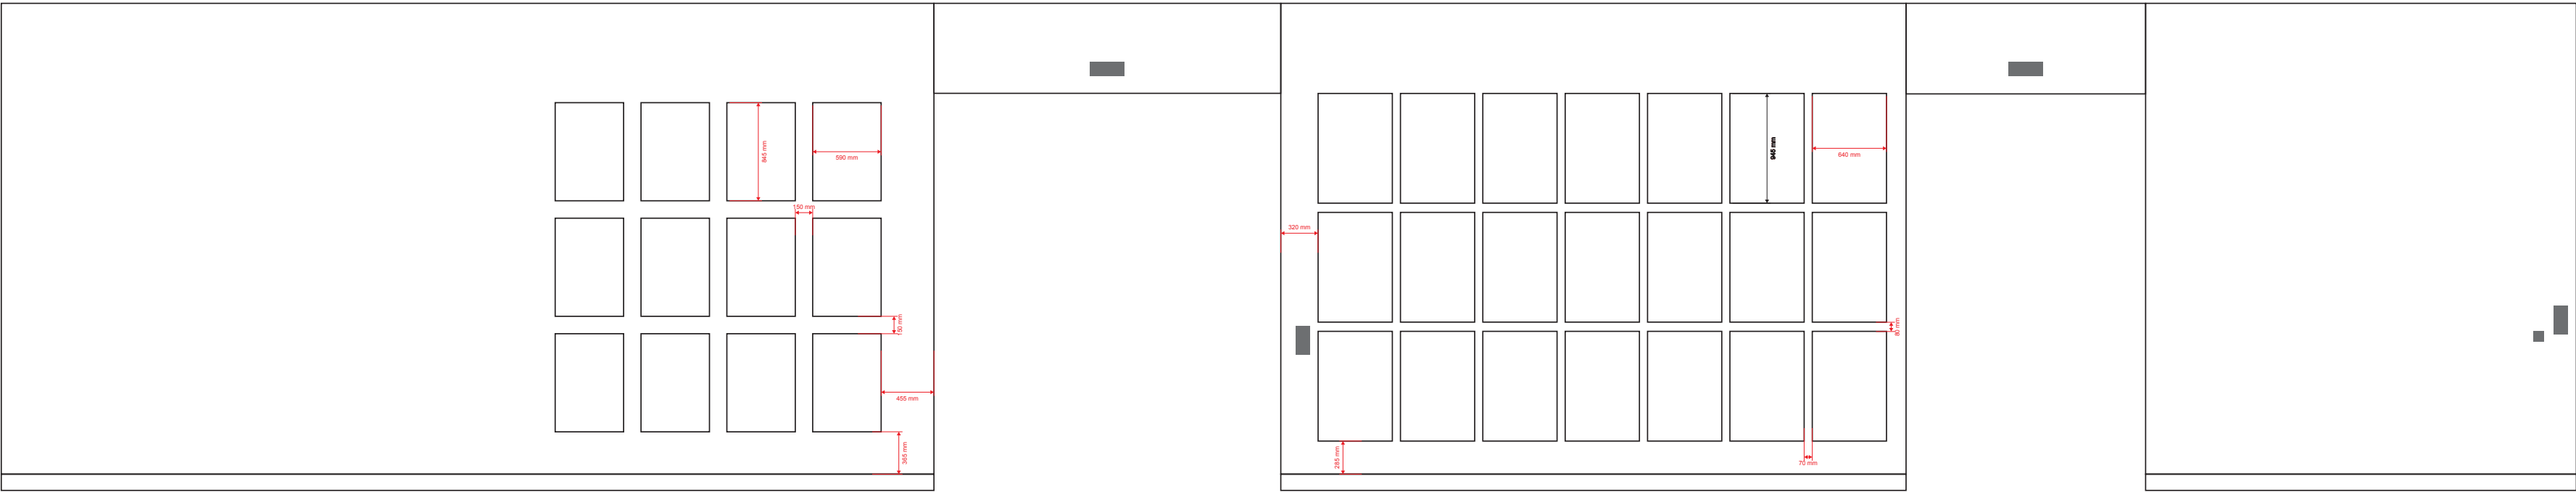

# Studios - 3rd Floor Atrium - Fabric Sections

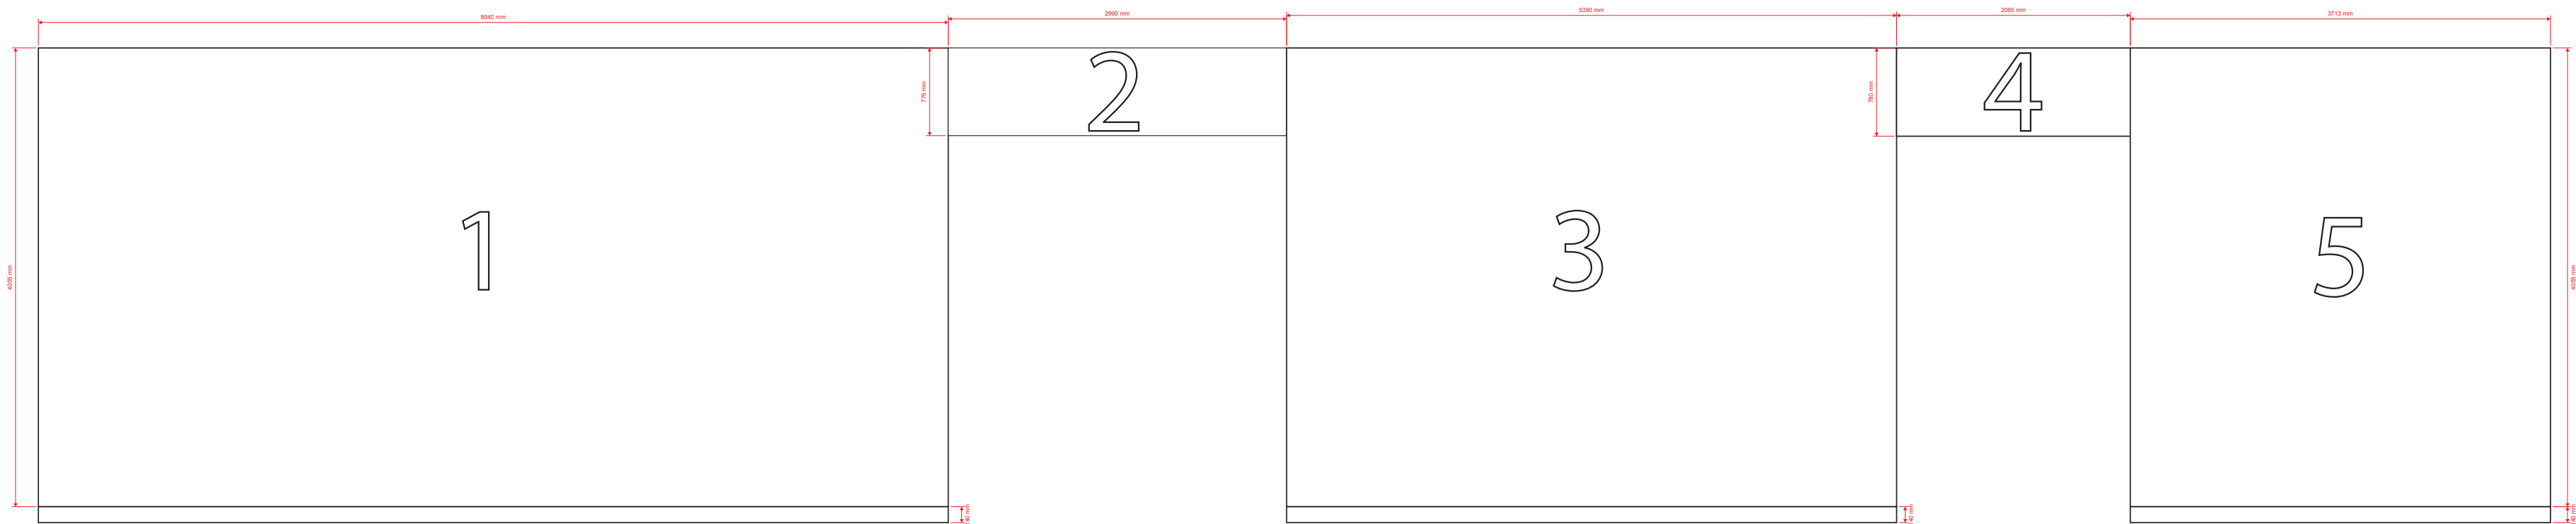

**Fabric Production Sections:**


- Section 1 - Visual Size - 8040 x 4055mm
- Section 2 - Visual Size - 2990 x 775mm
- Section 3 - Visual Size - 5390 x 4055mm
- Section 4 - Visual Size - 2065 x 780mm
- Section 5 - Visual Size - 3713 x 4055mm

- Section 1 - Panel Size - 8240 x 4255mm
- Section 2 - Panel Size - 3190 x 975mm
- Section 3 - Panel Size - 5590 x 4255mm
- Section 4 - Panel Size - 2265 x 980mm
- Section 5 - Panel Size - 3913 x 4255mm

**Production Specification :**

UV print onto 5m width blackback supplied unfinished and rolled left to right individually on cores.

# Studios - 3rd Floor Atrium - Patress Details

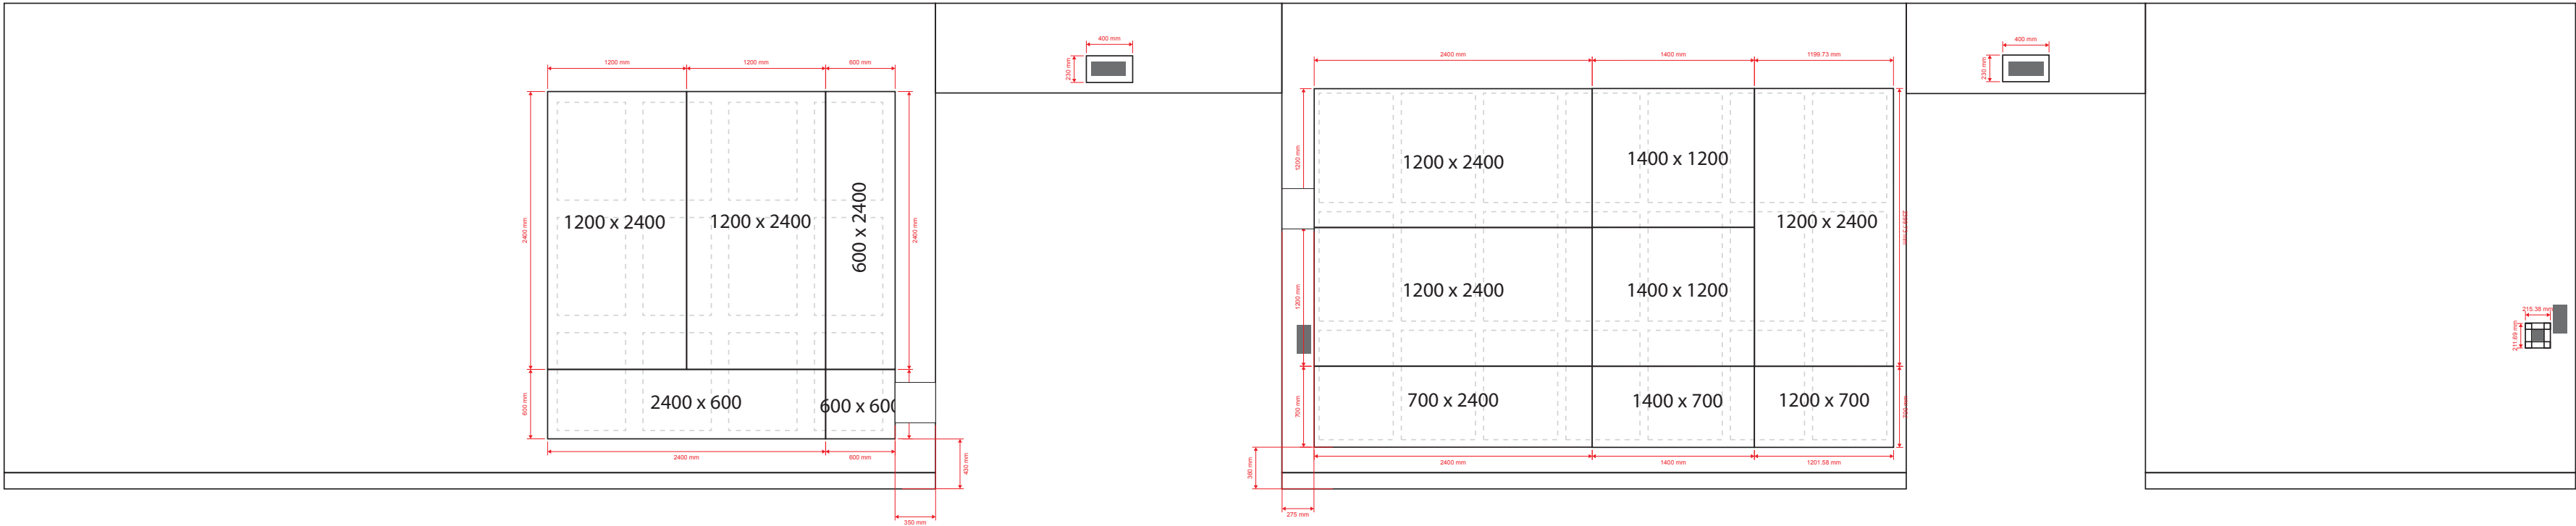

**Production Specification :**  
8mm MDF or engineered ply panels based on shop cut 8 x 4 sheets  
Spare and strips / off cuts to be kept and taken to site.  
Approx 10 Sheets Cut Down